Rinker Design Associates, P.C.
Engineering * Surveying * Transportation * Planning * Environmental
9365 Discovery Blvd., Manassas VA 20109

Prince William Co. Department of Transportation

VDOT Project No.: 0840-076-R68
Devlin Road / University Boulevard Improvements
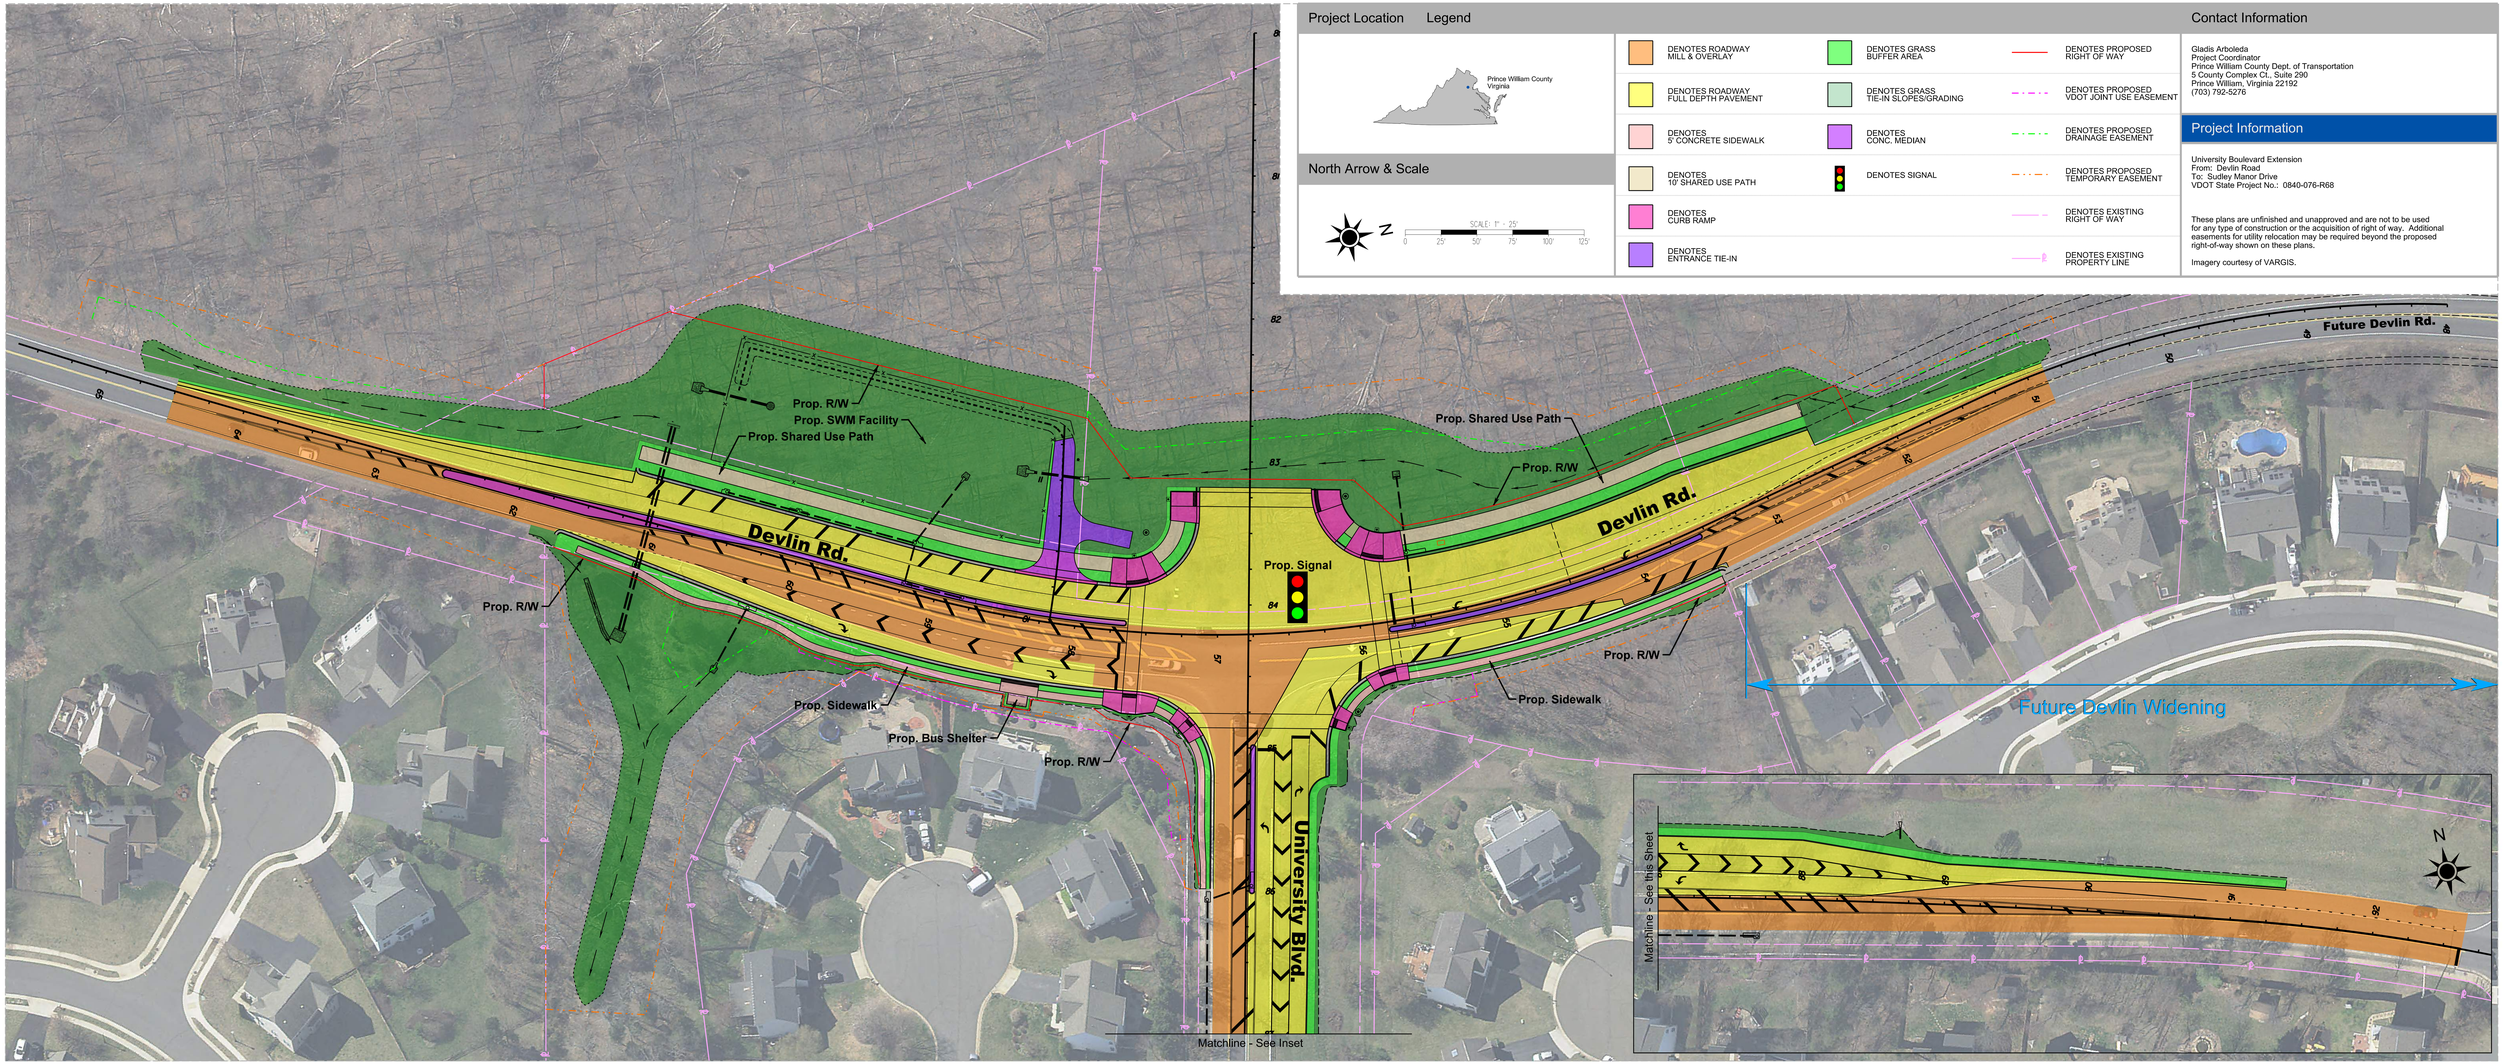
Current Design
April, 2022