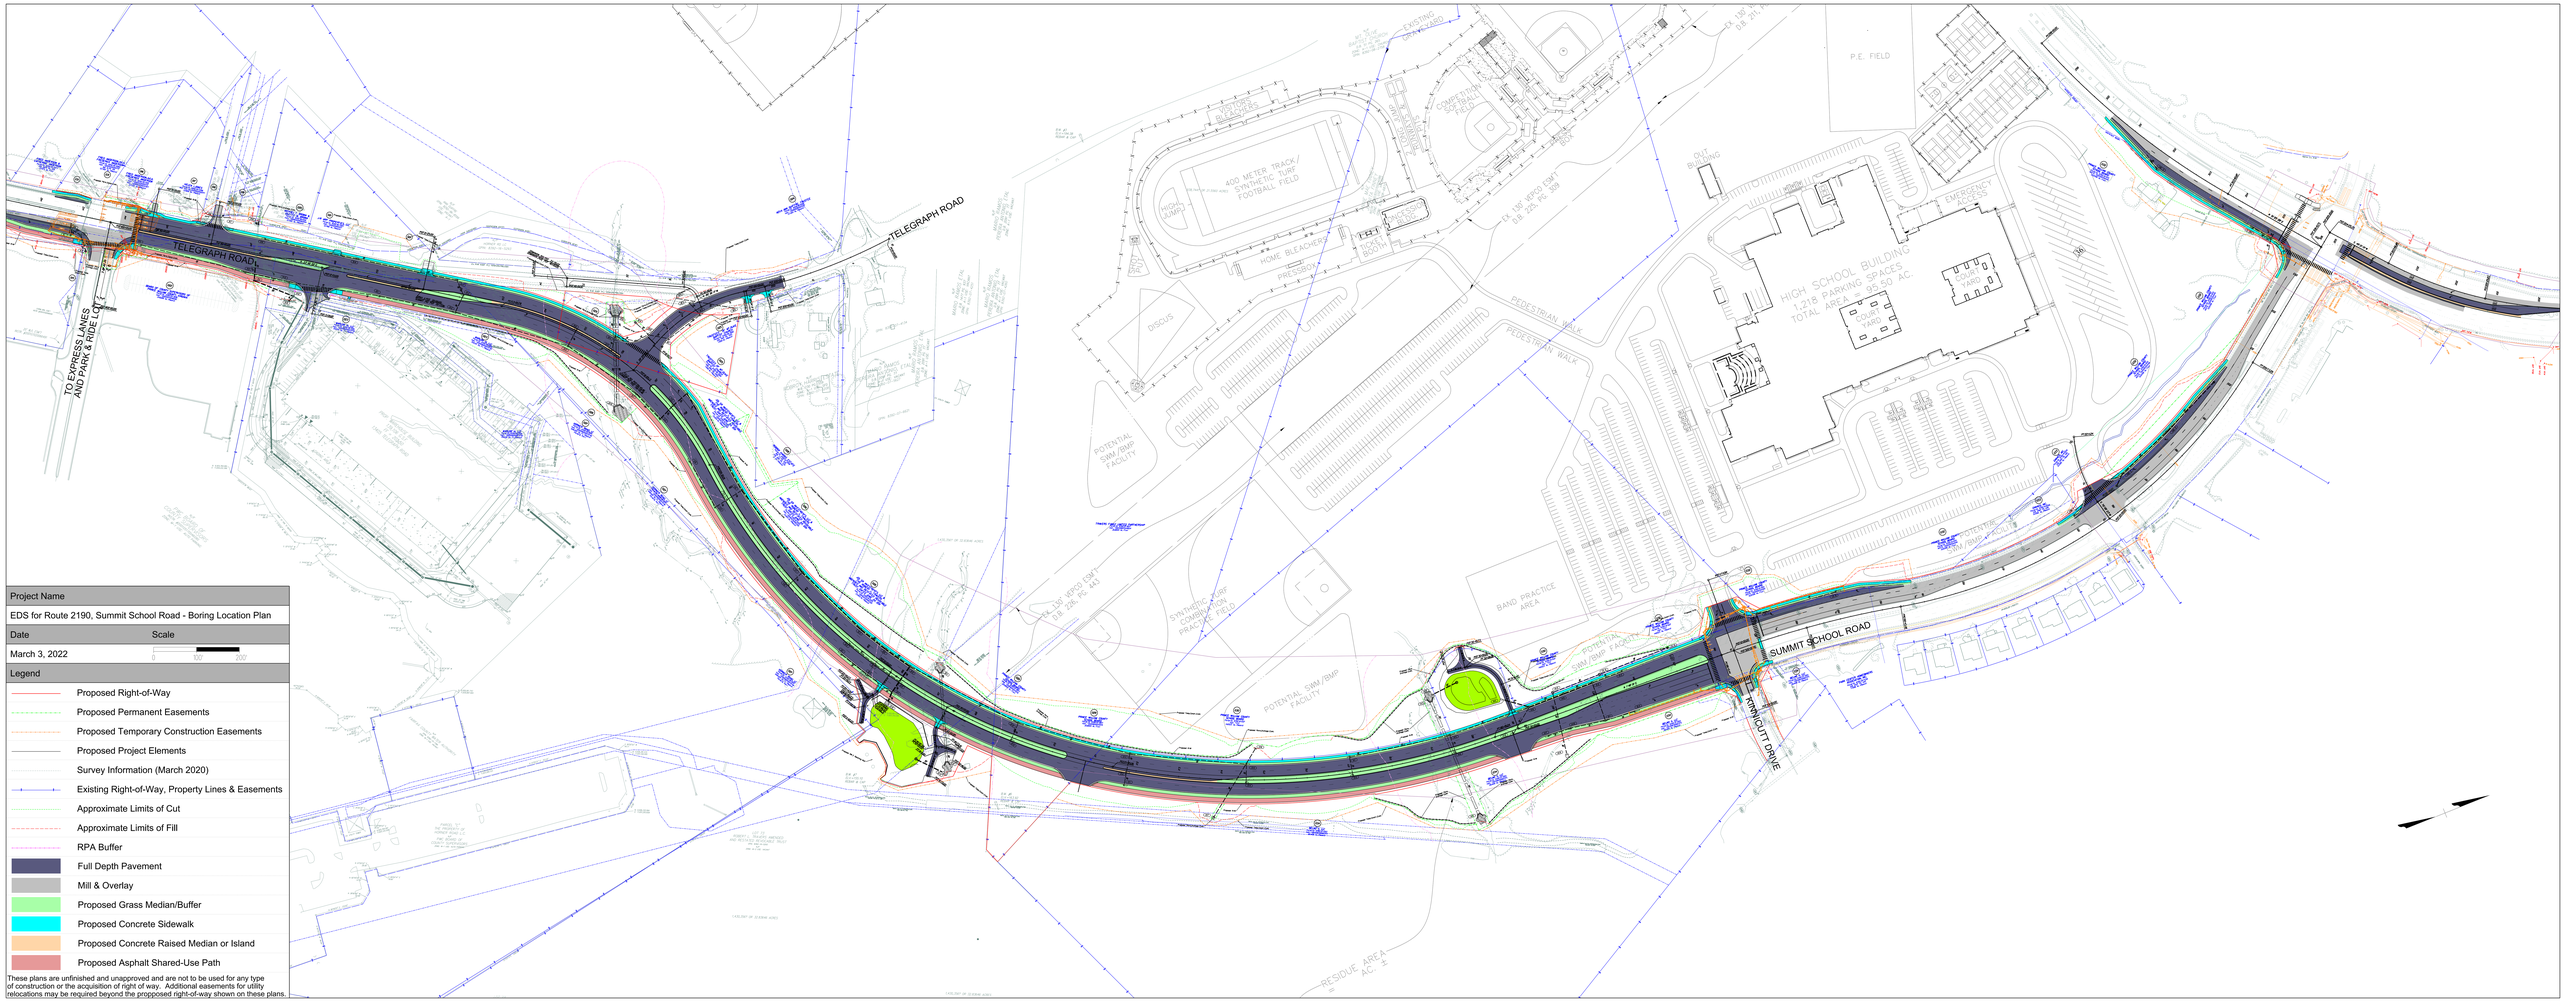

Project Name	
EDS for Route 2190, Summit School Road - Boring Location Plan	
Date	Scale
March 3, 2022	0 100 200

Legend

- Proposed Right-of-Way
- Proposed Permanent Easements
- Proposed Temporary Construction Easements
- Proposed Project Elements
- Survey Information (March 2020)
- Existing Right-of-Way, Property Lines & Easements
- Approximate Limits of Cut
- Approximate Limits of Fill
- RPA Buffer
- Full Depth Pavement
- Mill & Overlay
- Proposed Grass Median/Buffer
- Proposed Concrete Sidewalk
- Proposed Concrete Raised Median or Island
- Proposed Asphalt Shared-Use Path

These plans are unfinished and unapproved and are not to be used for any type of construction or the acquisition of right of way. Additional easements for utility relocations may be required beyond the proposed right-of-way shown on these plans.